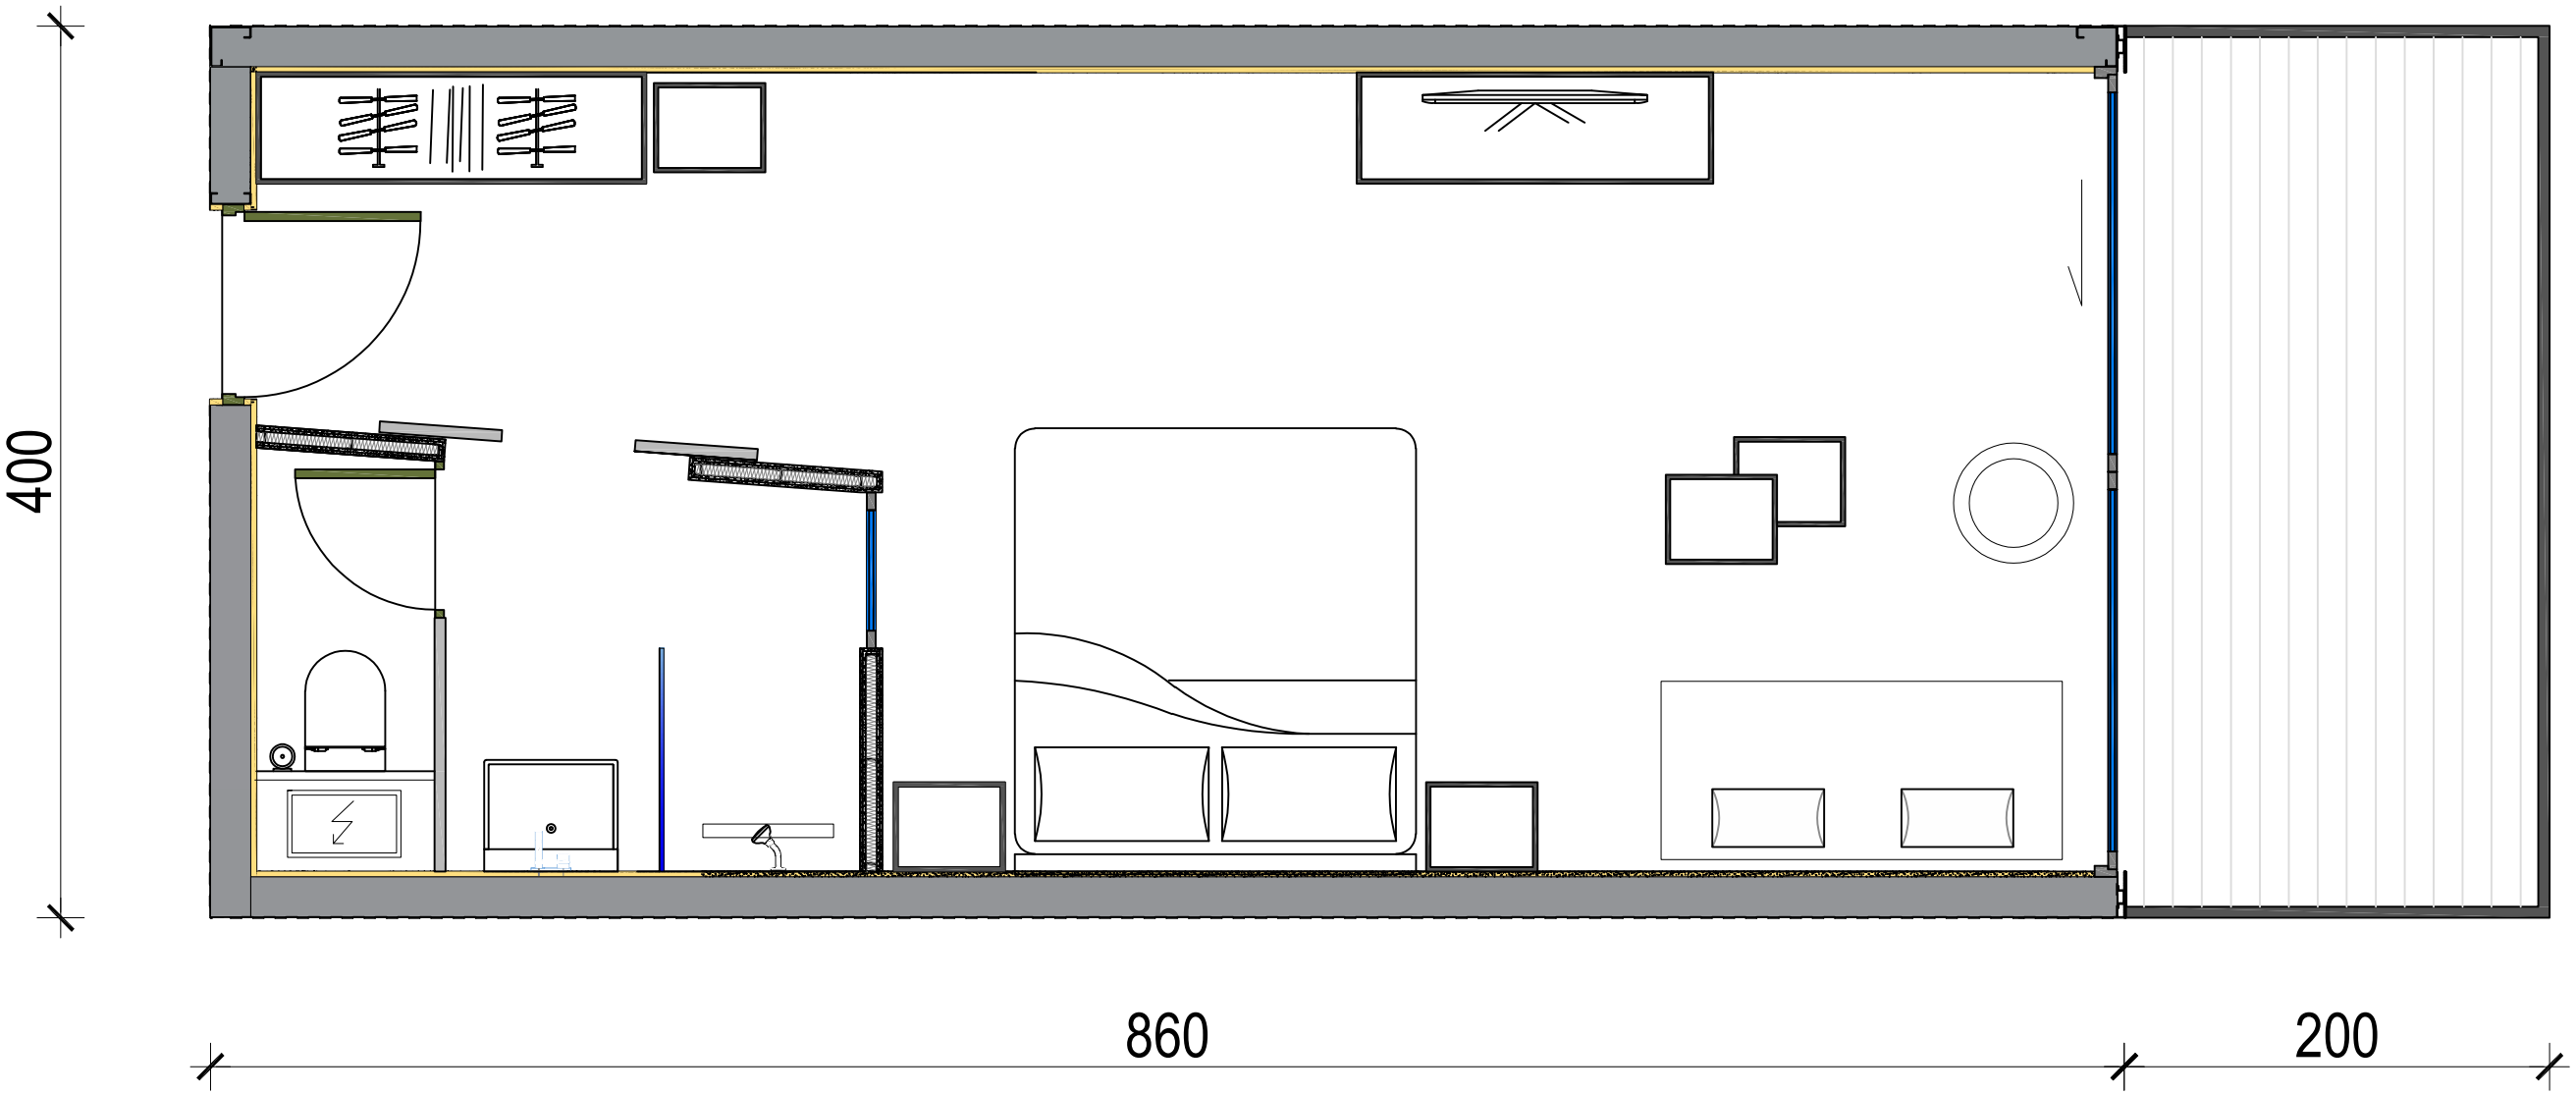

REV	No	ADRESS	SIGN	DATE

MODULEFORM

SUITE_KING_ROOM

A	
K	
E	
V	
B	

DRAWING	PROJECT	PLAN	DISCIPLIN

DRAWING APPROVED

CONSTRUCTOR	PROJECT MANAGER	RESPONSIBLE
DATE	PROJECT NUMBER	
SCALE	DRAWING NUMBER	REV

XREF

STOCK

DATE