




Layout 1.floor

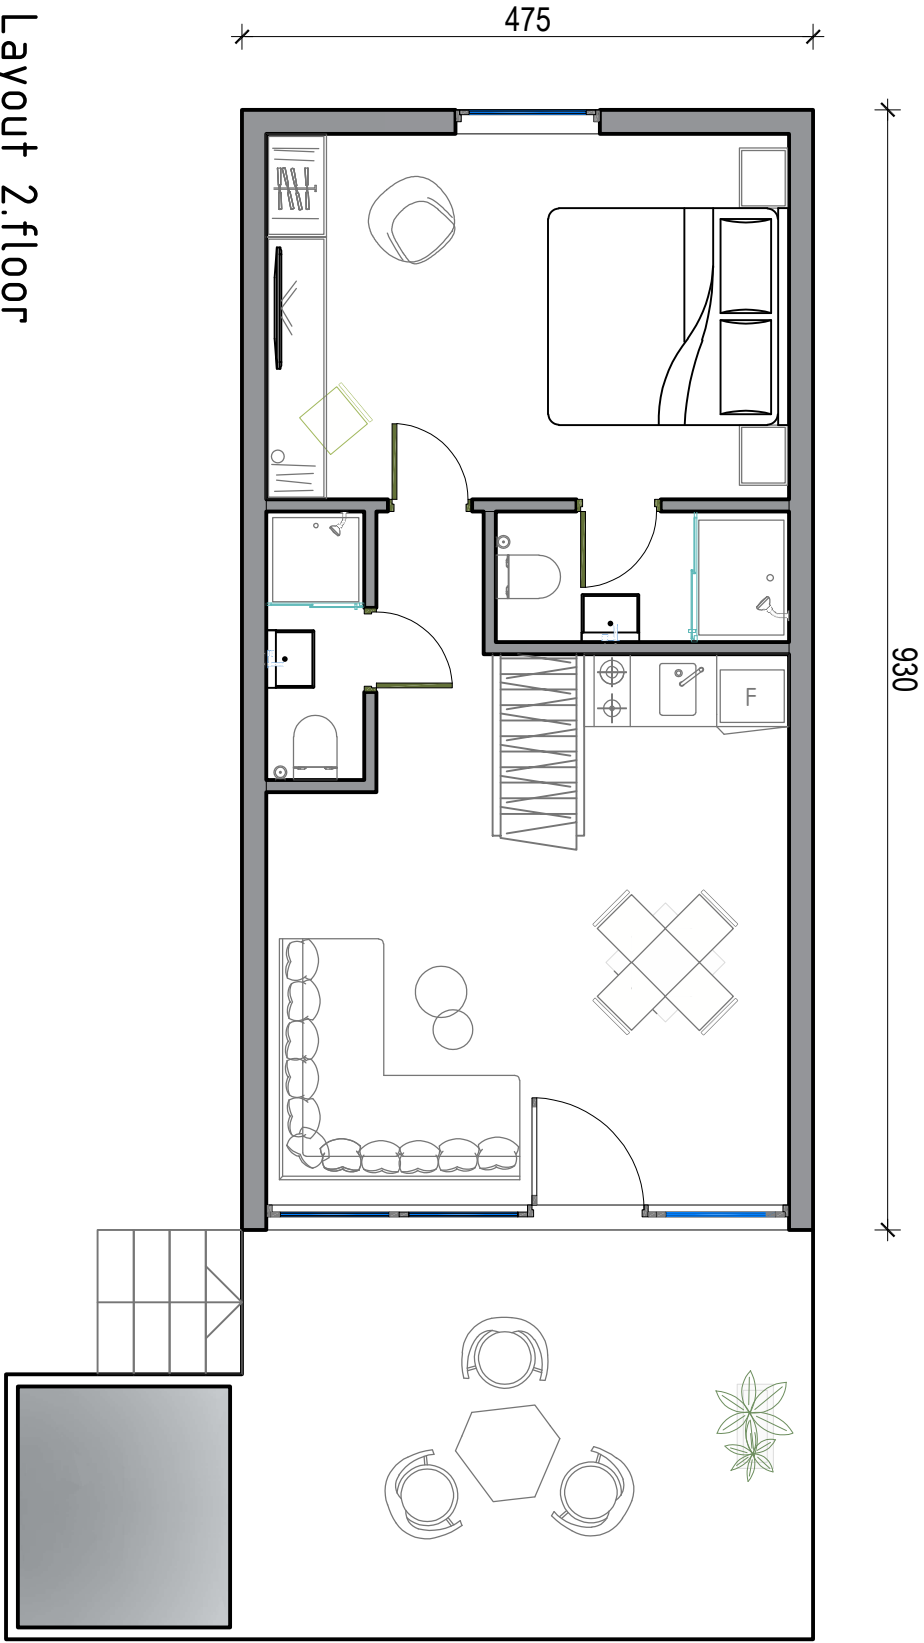

Layout 2.floor

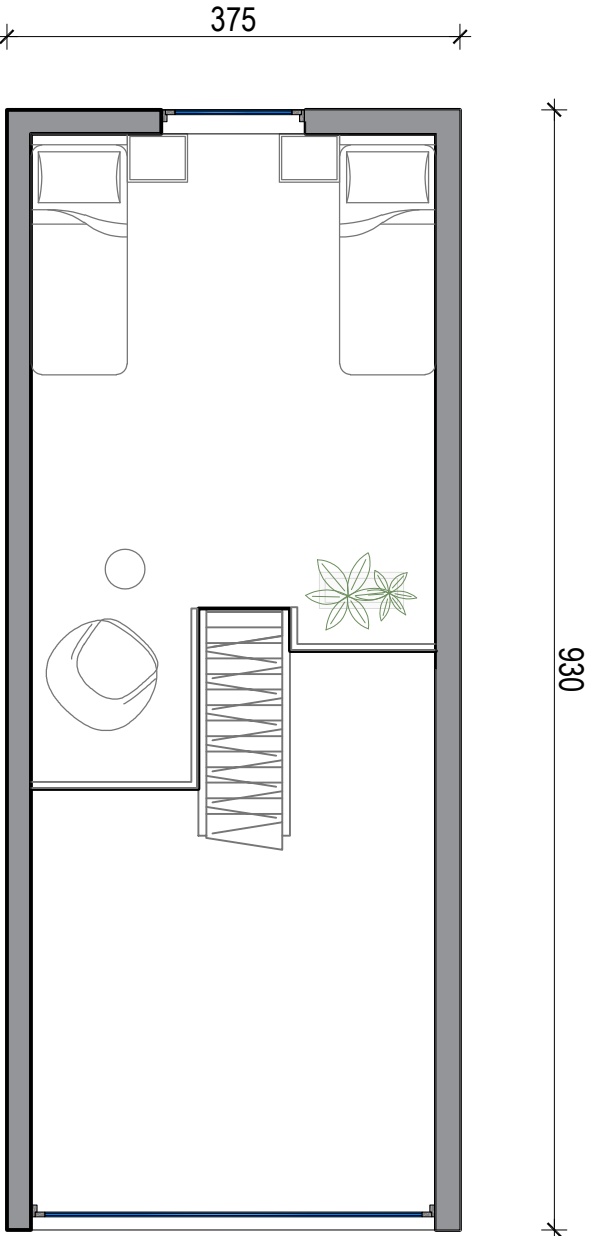

Facade

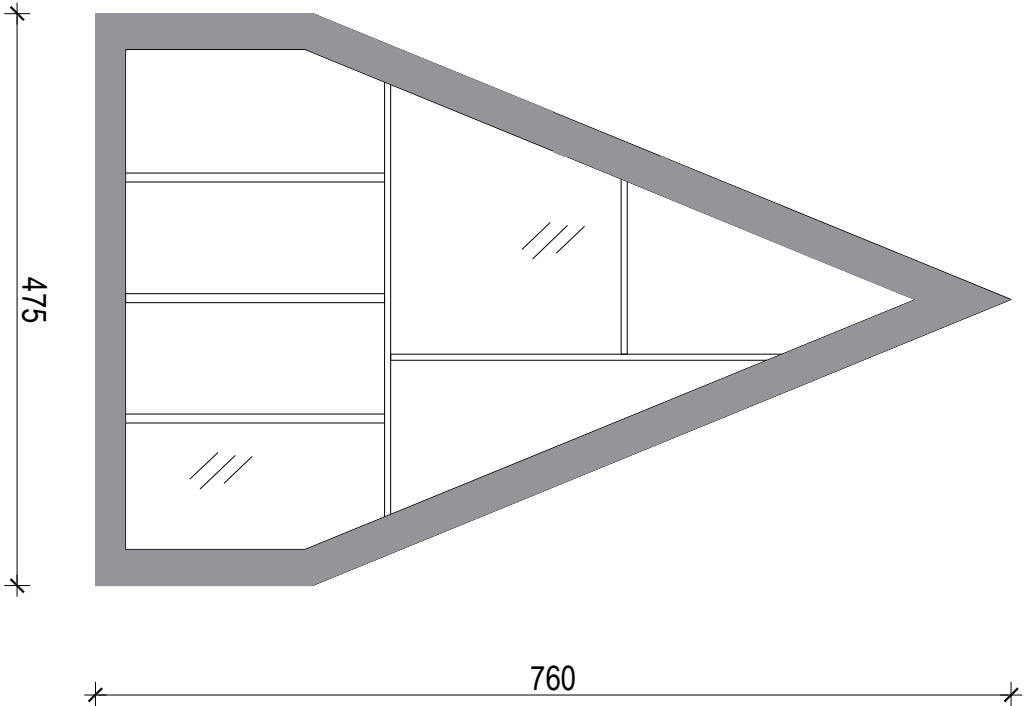

MODULEFORM

MAISONETTE

SKM	DATE
PROJECT	PLAN
PROJECT NUMBER	RESPONSIBLE
DATE	SCALE
PROJECT NUMBER	REV

DATE