


600

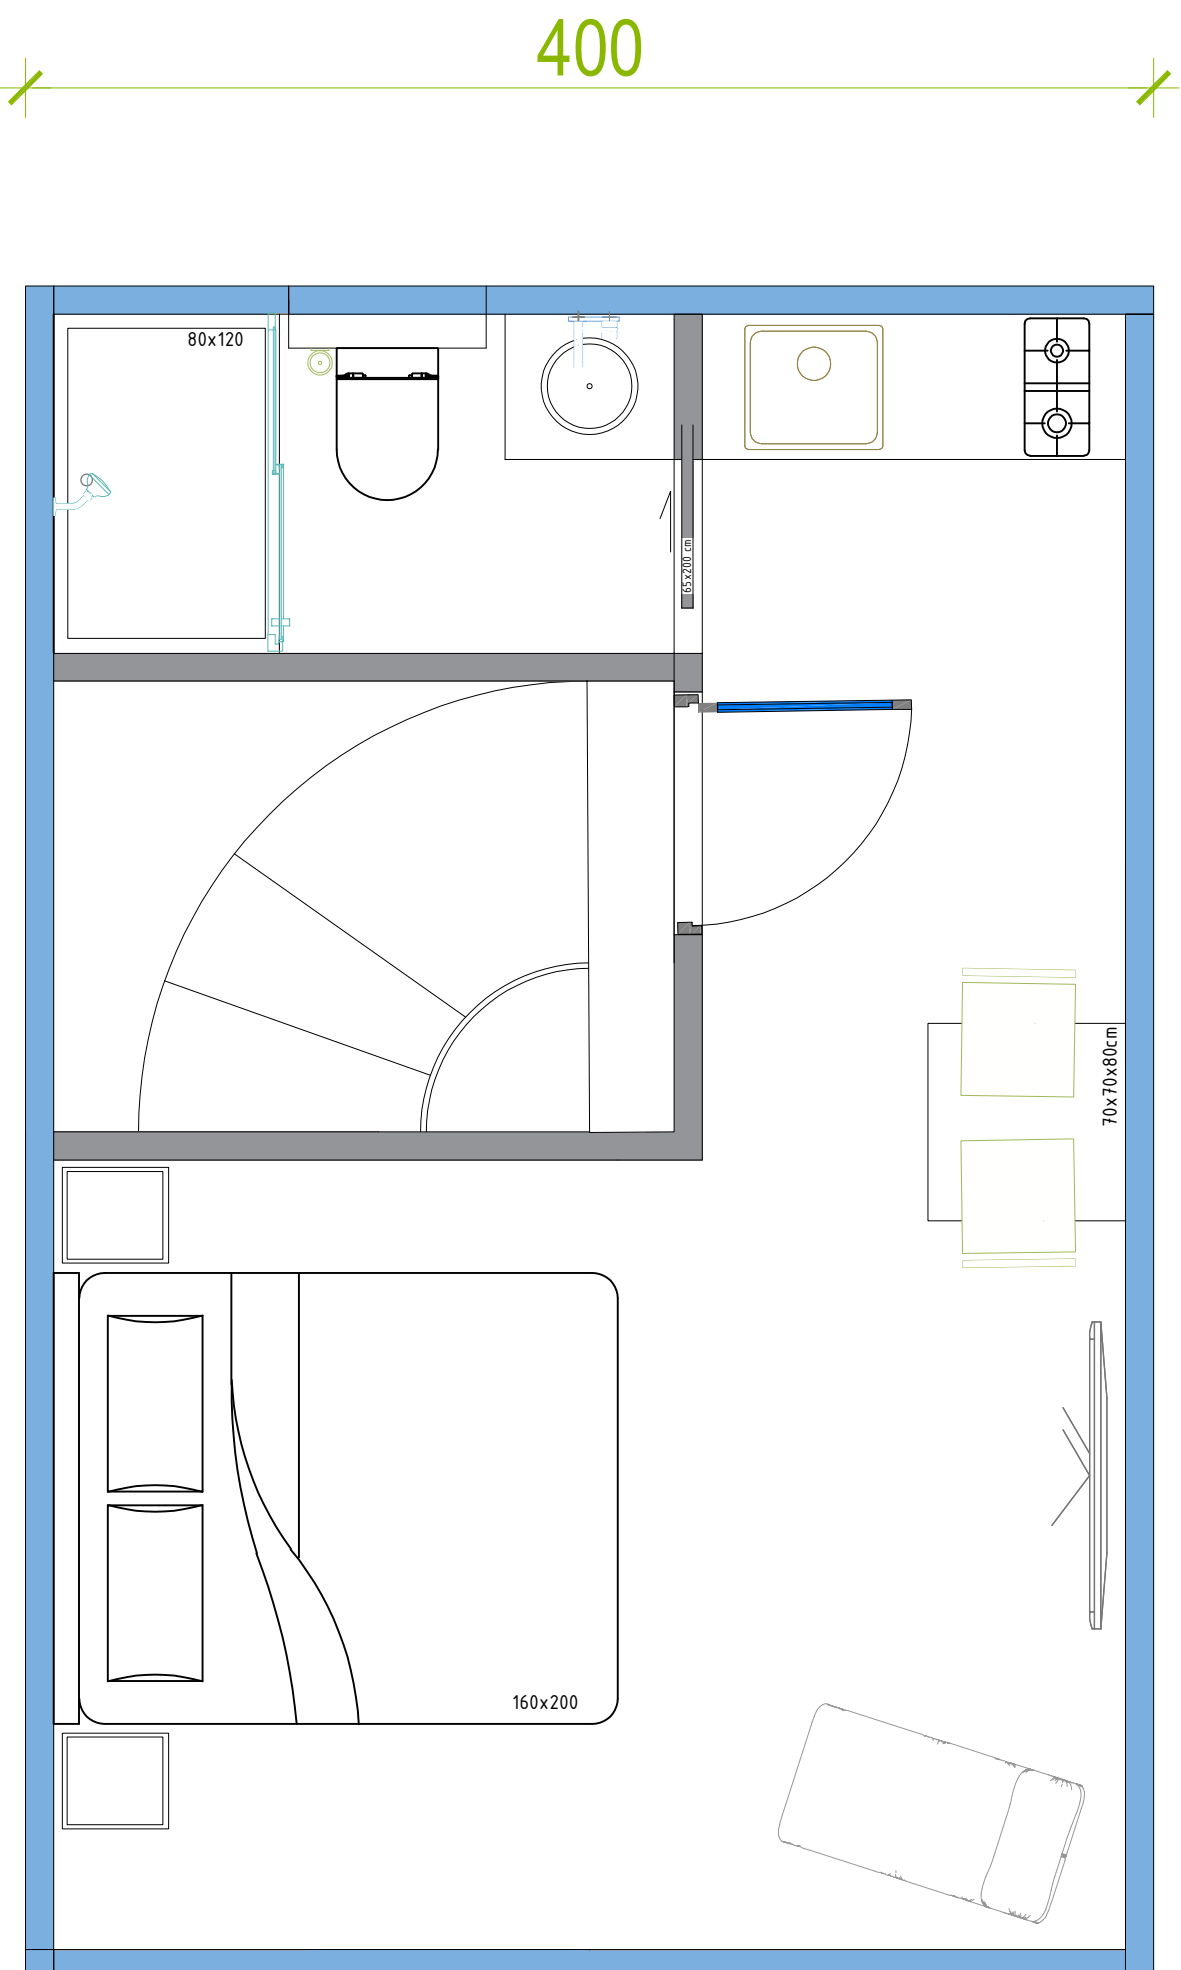

ADDRESS		SIGN	DATE
MODULE FORM			
MIRROR HOUSE			
DRAWING APPROVED			
PROJECT MANAGER		PROJECT	PLAN
RESPONSIBLE		SECTION	
CONSTRUCTION			
PROJECT NUMBER			
SCALE		DRAWING NUMBER	REV