


Layout

098

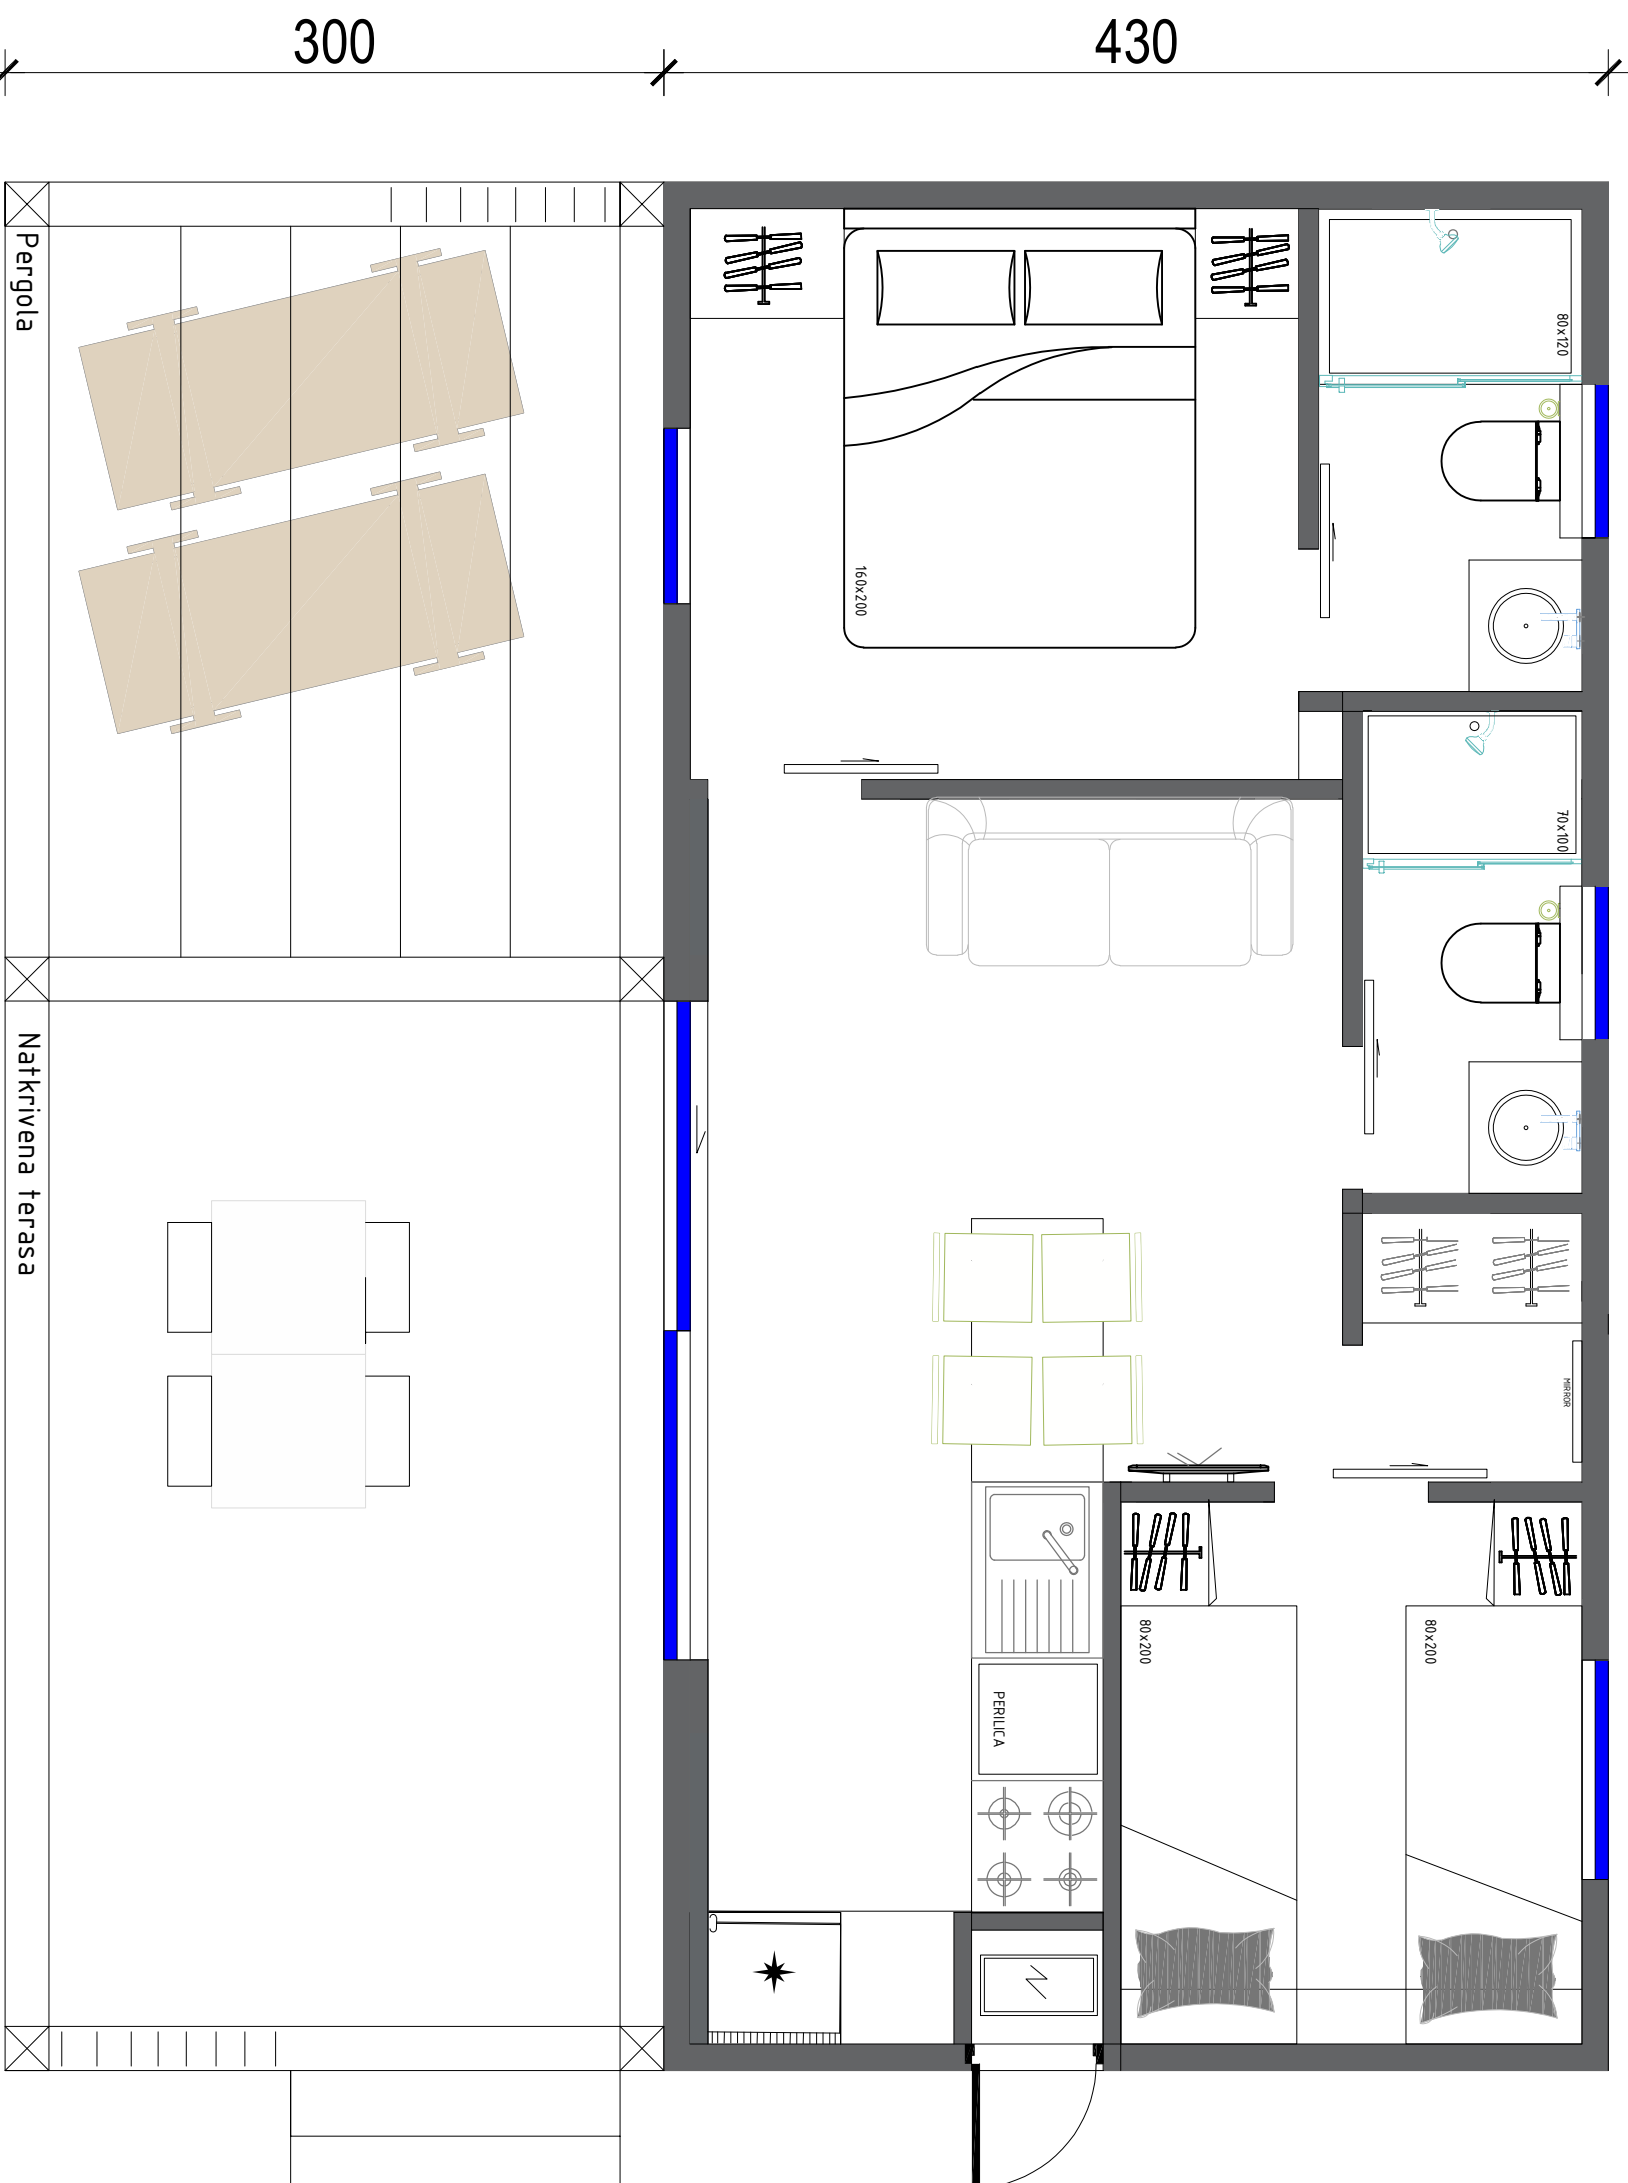

	ADDRESS	SIGN	DATE
MODULE FORM			
MOBILE HOME PREMIUM			
DRAWING APPROVED		PROJECT	PLAN SECTION
CONSTRUCTION	PROJECT NUMBER	RESPONSIBLE	
	PROJECT NUMBER		
SCALE	DRAWING NUMBER	REV	