


Layout

1000

440

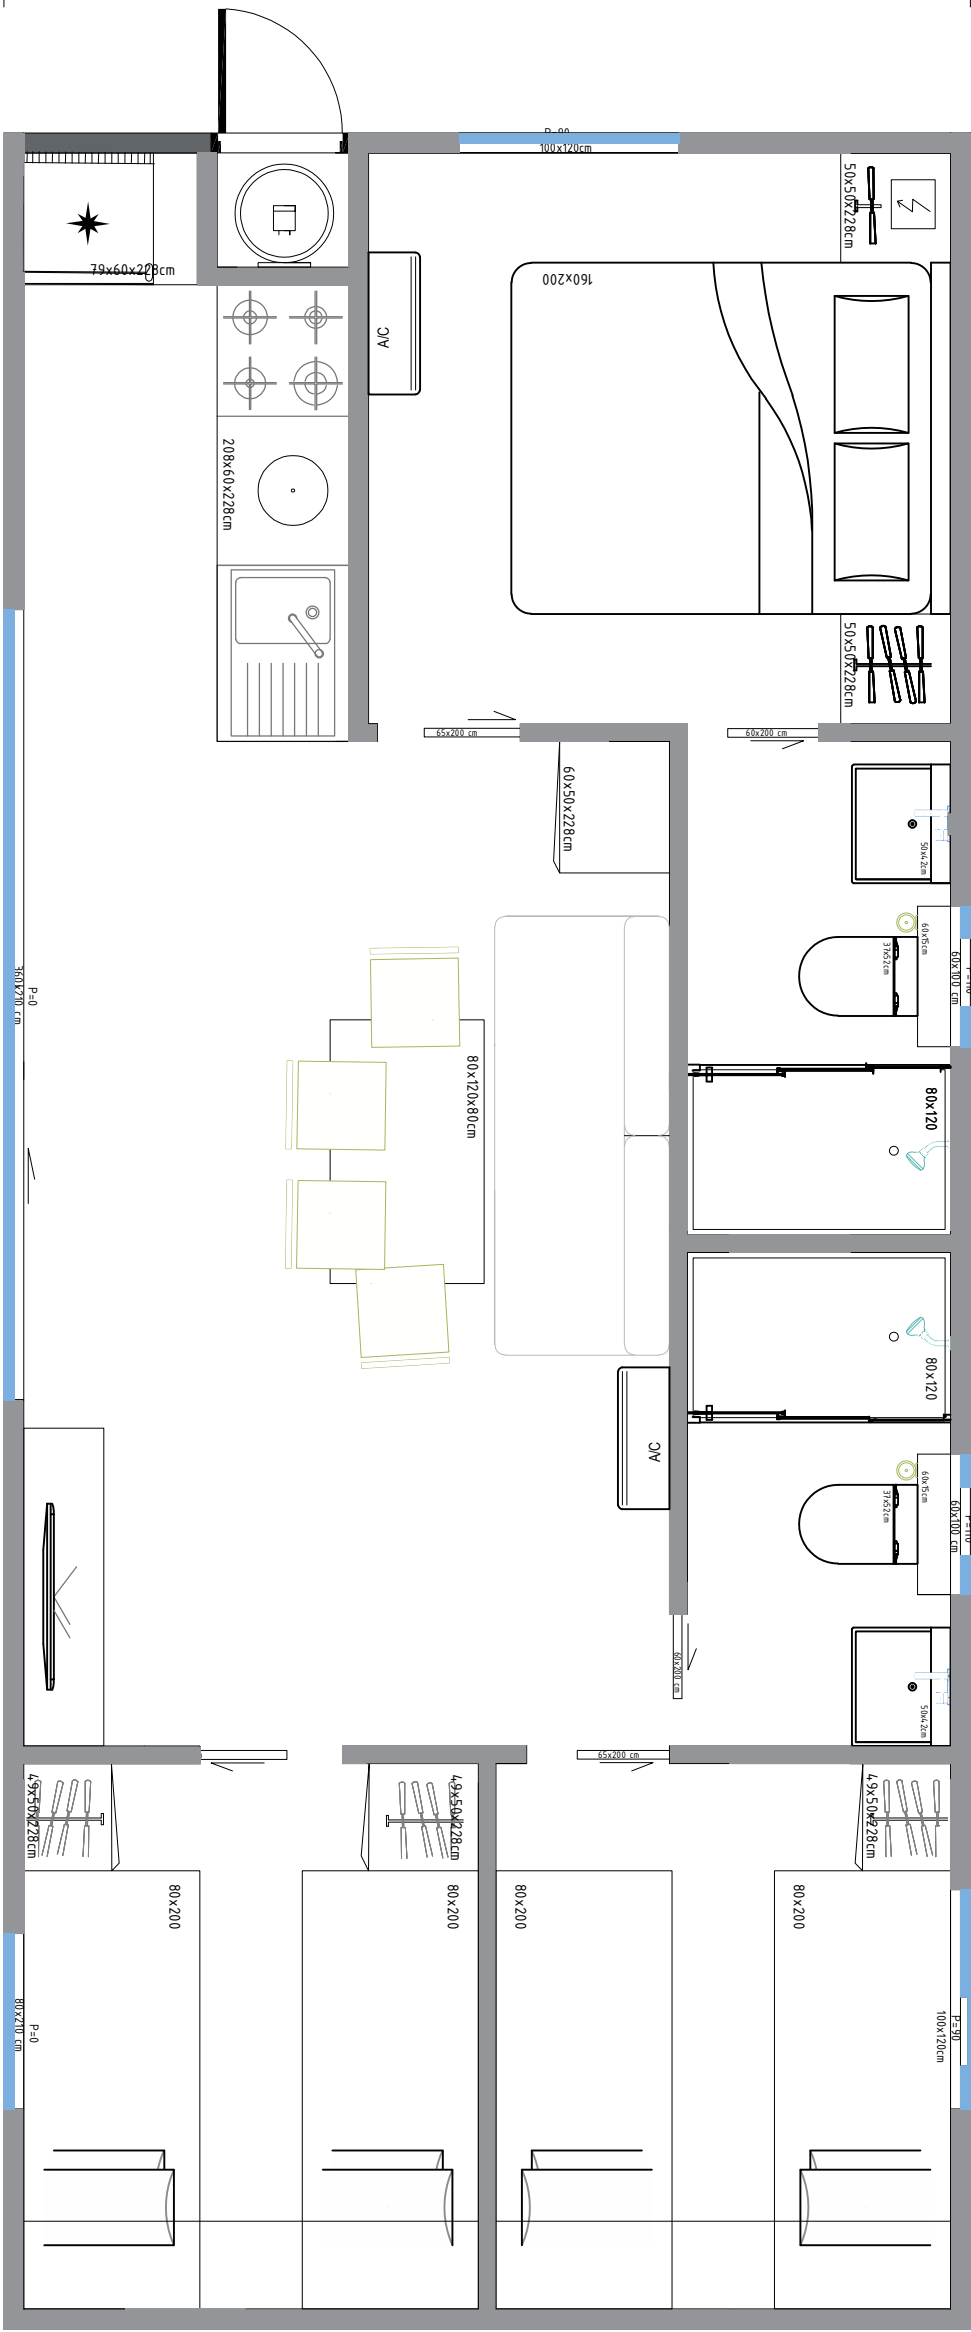

ADDRESS	SKN	DATE
MODULEFORM		

MOBILE HOME PREMIUM

PROJECT		
PROJECT NUMBER		
PROJECT NAME		
PROJECT ADDRESS		
PROJECT PHONE		
PROJECT FAX		
PROJECT EMAIL		
PROJECT WEBSITE		
PROJECT DESCRIPTION		
PROJECT APPROVED		

CONTRACTOR	PROJECT MANAGER	RESPONSIBLE
PROJECT NUMBER	PROJECT NAME	PROJECT ADDRESS
SCALE	DRAWING NUMBER	REV