


Layout

90

950

420

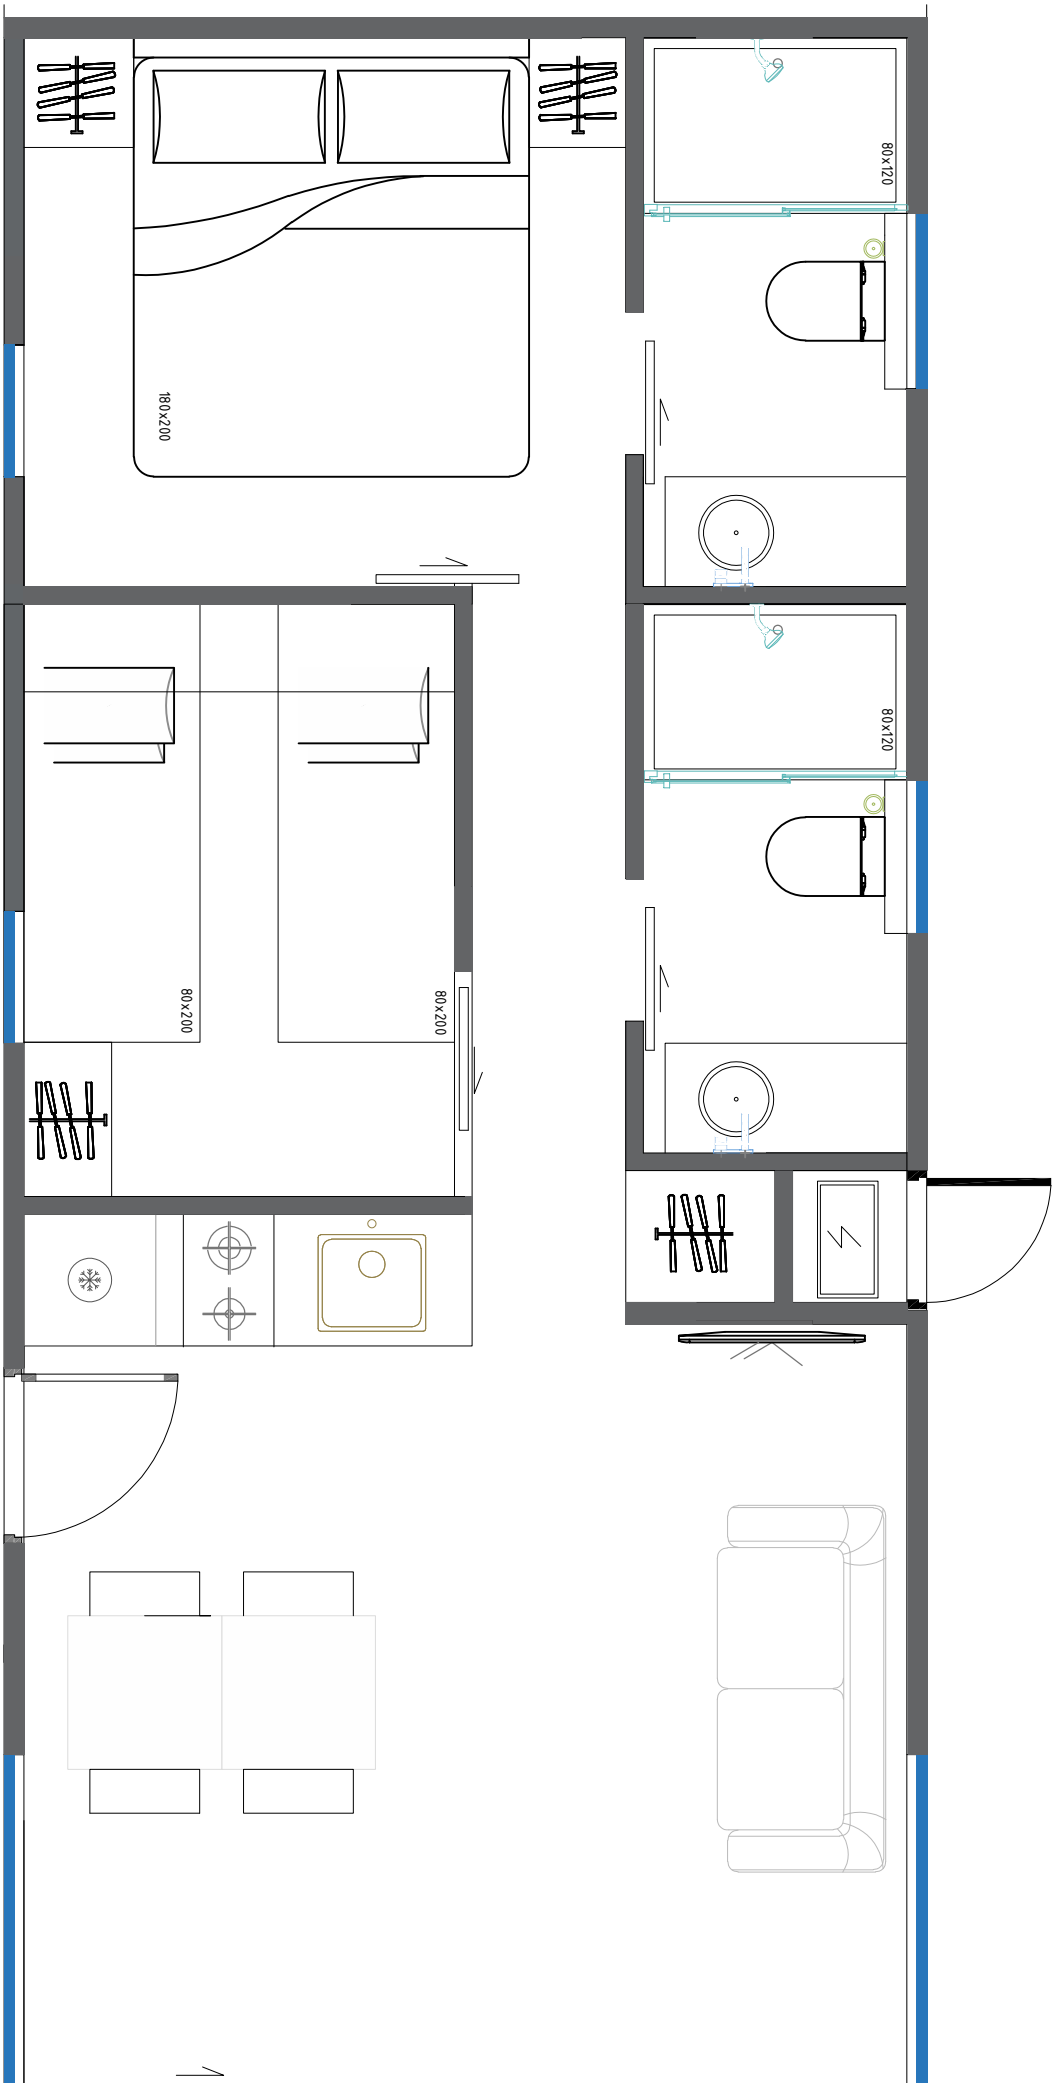

MODULE FORM


GLAMPING

ADDRESS		S/N		DATE	
MODULFORM1					
GLAMPING					
PROJECT		PLAN		DESCRIPTION	
DRAWING APPROVED					
CONTRACTOR		PROJECT MANAGER		RESPONSIBLE	
PROJECT NUMBER					
SCALE		DRAWING NUMBER		REV	
DATE					

Facade

330

950

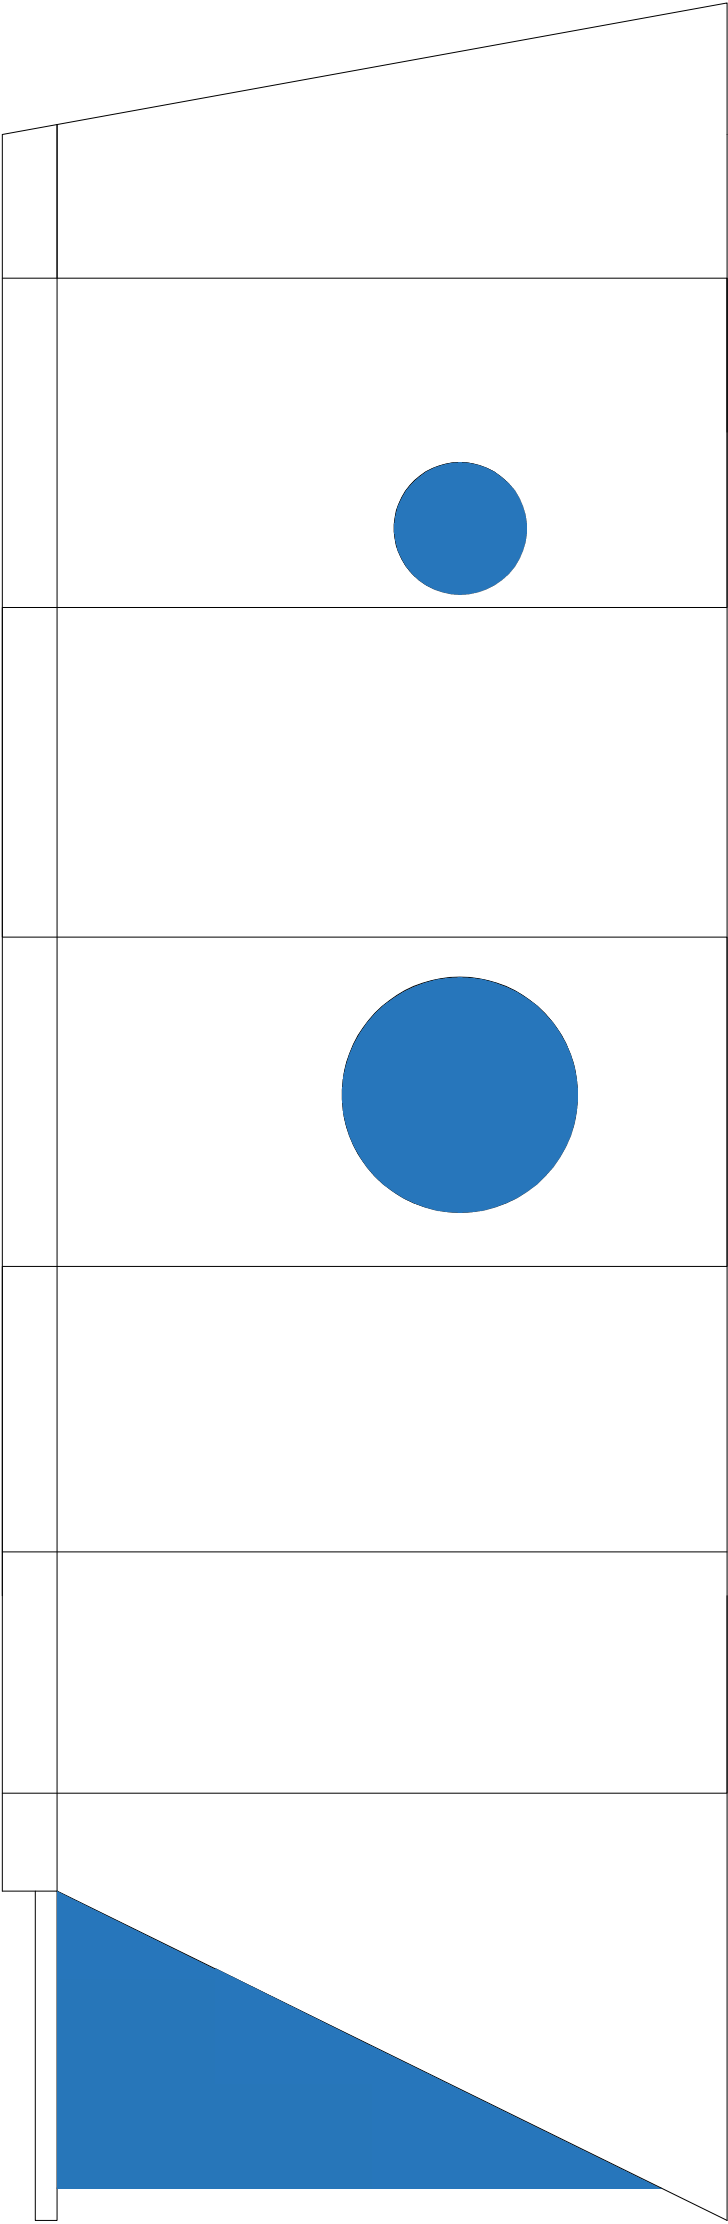

ADDRESS	SIGN	DATE
---------	------	------

MODULEFORM1

GLAMPING

CONTRACTOR	PROJECT MANAGER	RESPONSIBLE
PROJECT NUMBER	PROJECT	PLAN
SCALE	DRAWING NUMBER	REV

DATE	DATE
------	------