


Layout

SIERRA MINI

525

395

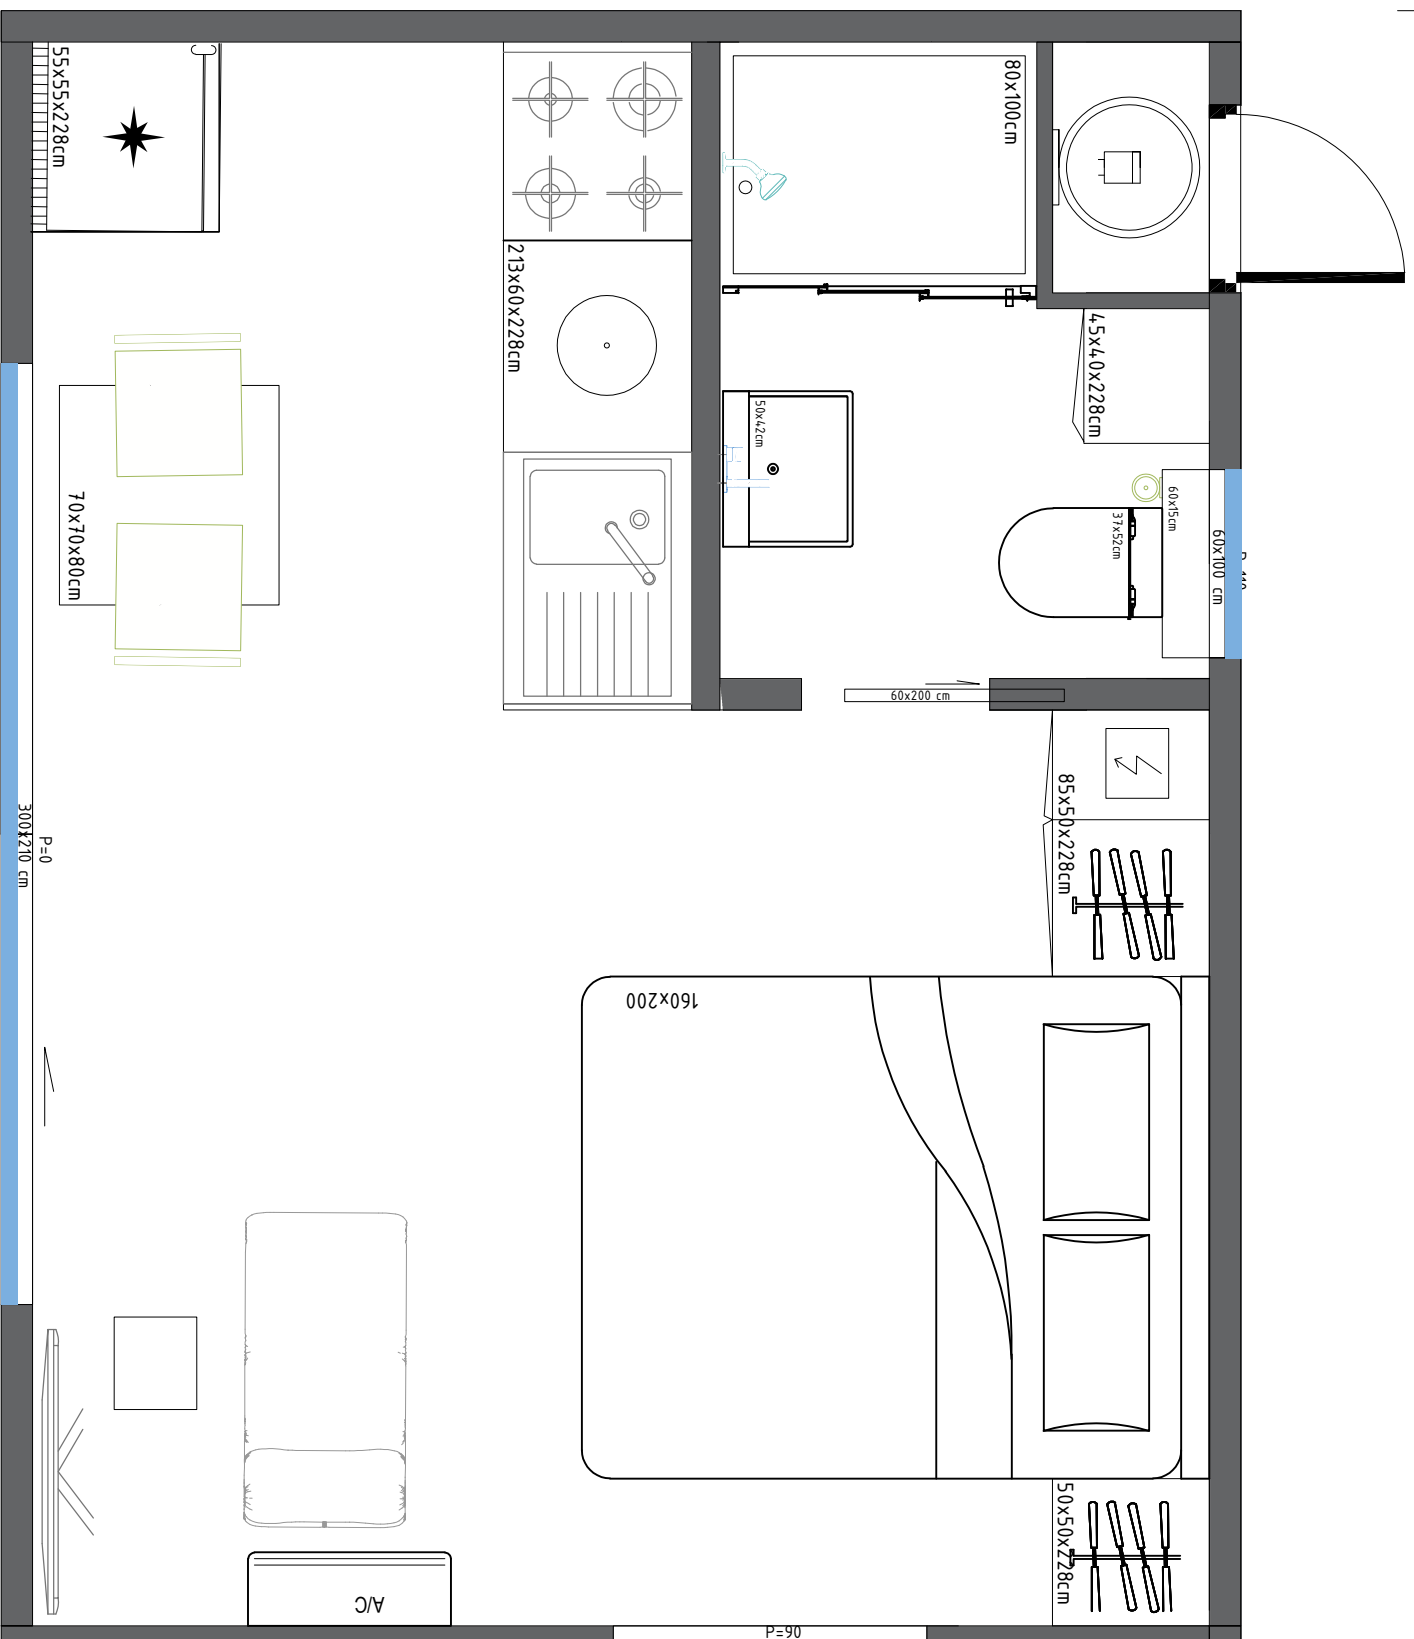

ADDRESS	SIGN	DATE

MODULE FORM

PREMIUM MOBILE HOME

	PROJECT	PLAN	DISCIPLIN
--	---------	------	-----------

DRAWING APPROVED

CONSTRUCTOR	PROJECT MANAGER	RESPONSIBLE
-------------	-----------------	-------------

	PROJECT NUMBER

SCALE	DRAWING NUMBER	REV
-------	----------------	-----

[illegible]

XREF

STOCK

DATE _____