


Layout

800

300

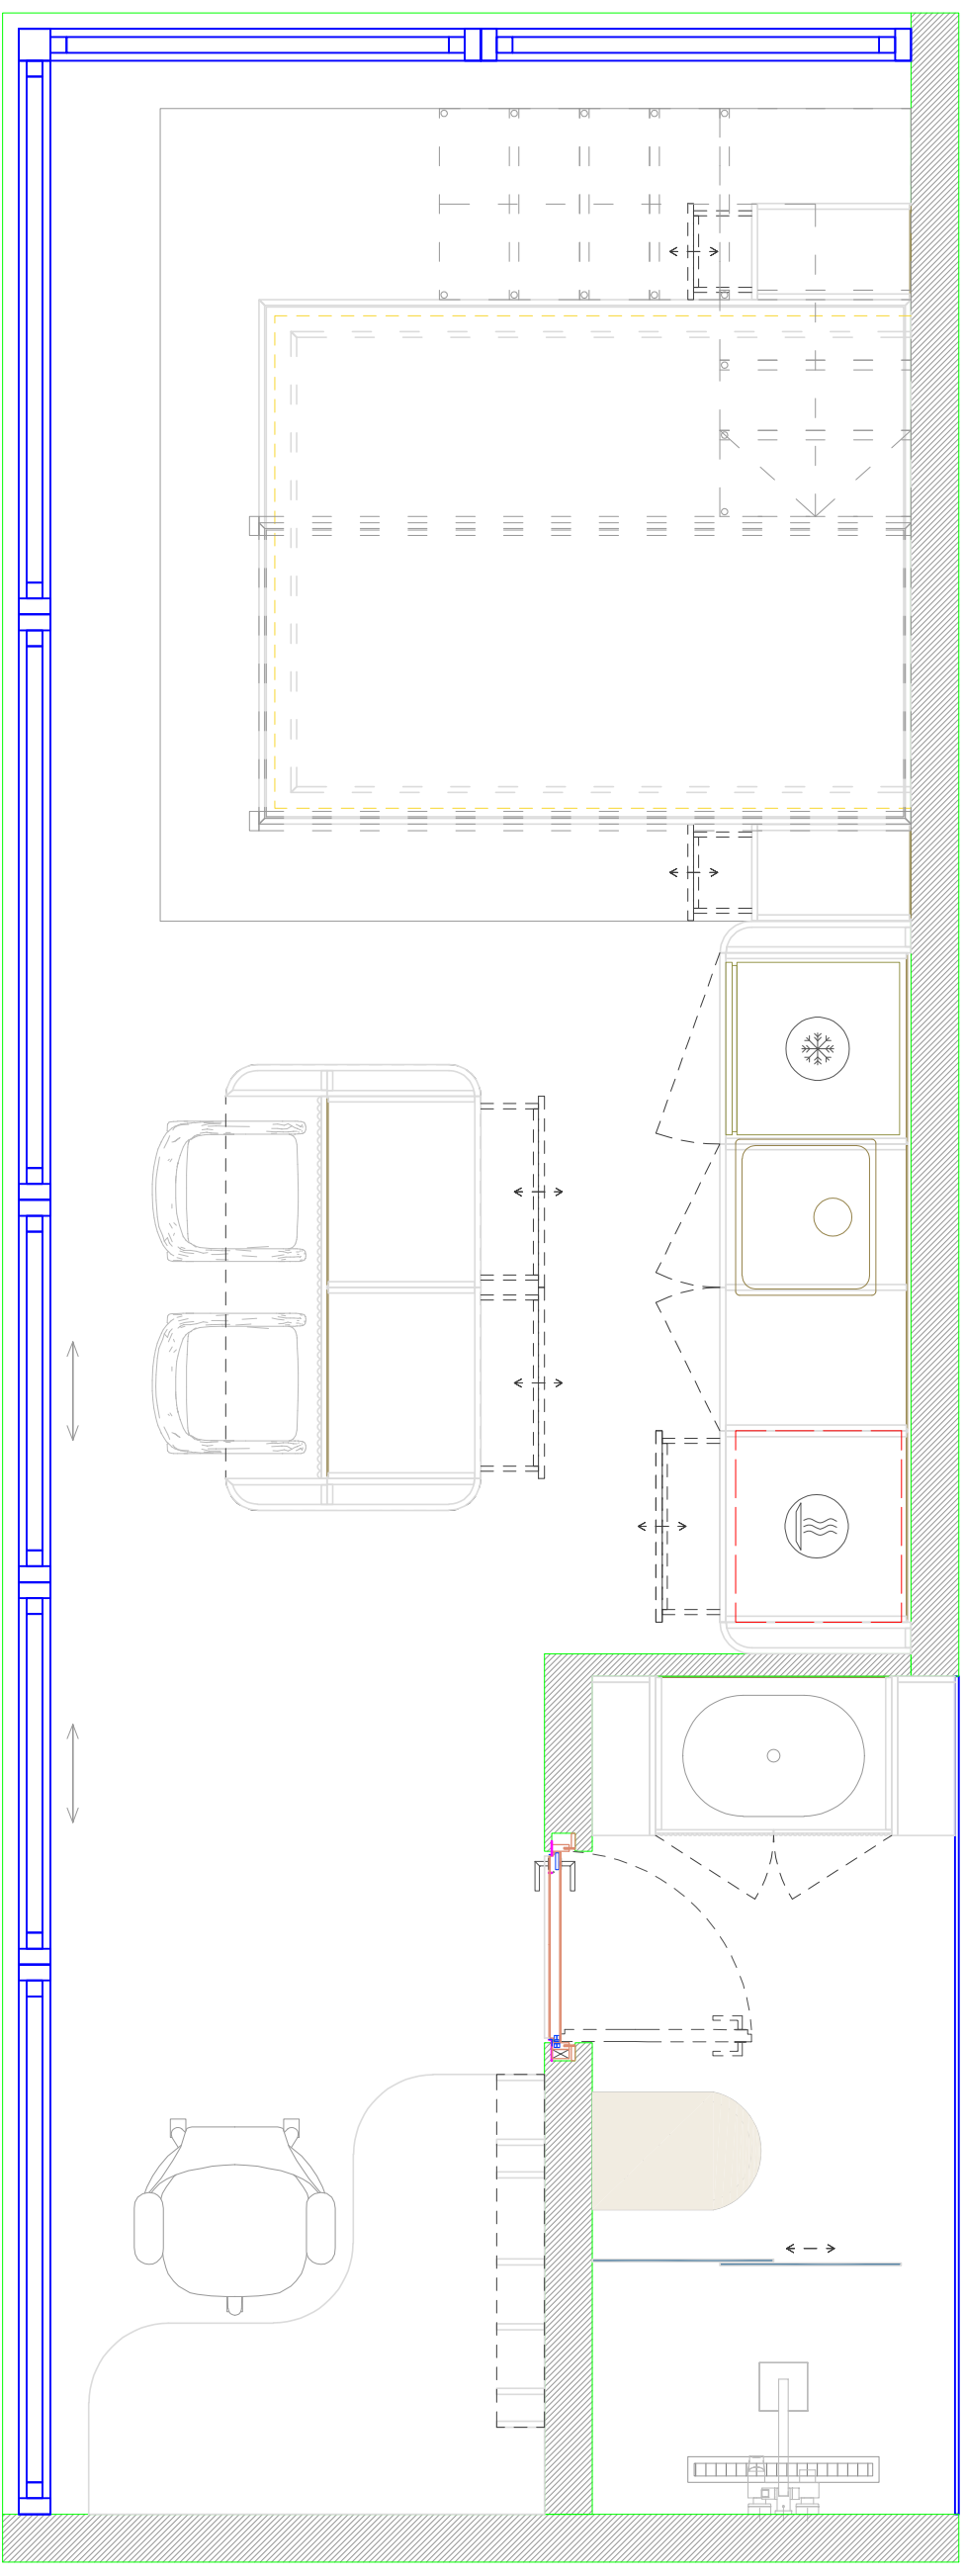

ADDRESS		SIGN		DATE	
MODULE FORM					
ULTRA					
DRAWING APPROVED					
CONSTRUCTOR		PROJECT MANAGER		RESPONSIBLE	
		PROJECT NUMBER			
SCALE		DRAWING NUMBER		REV	