
Layout

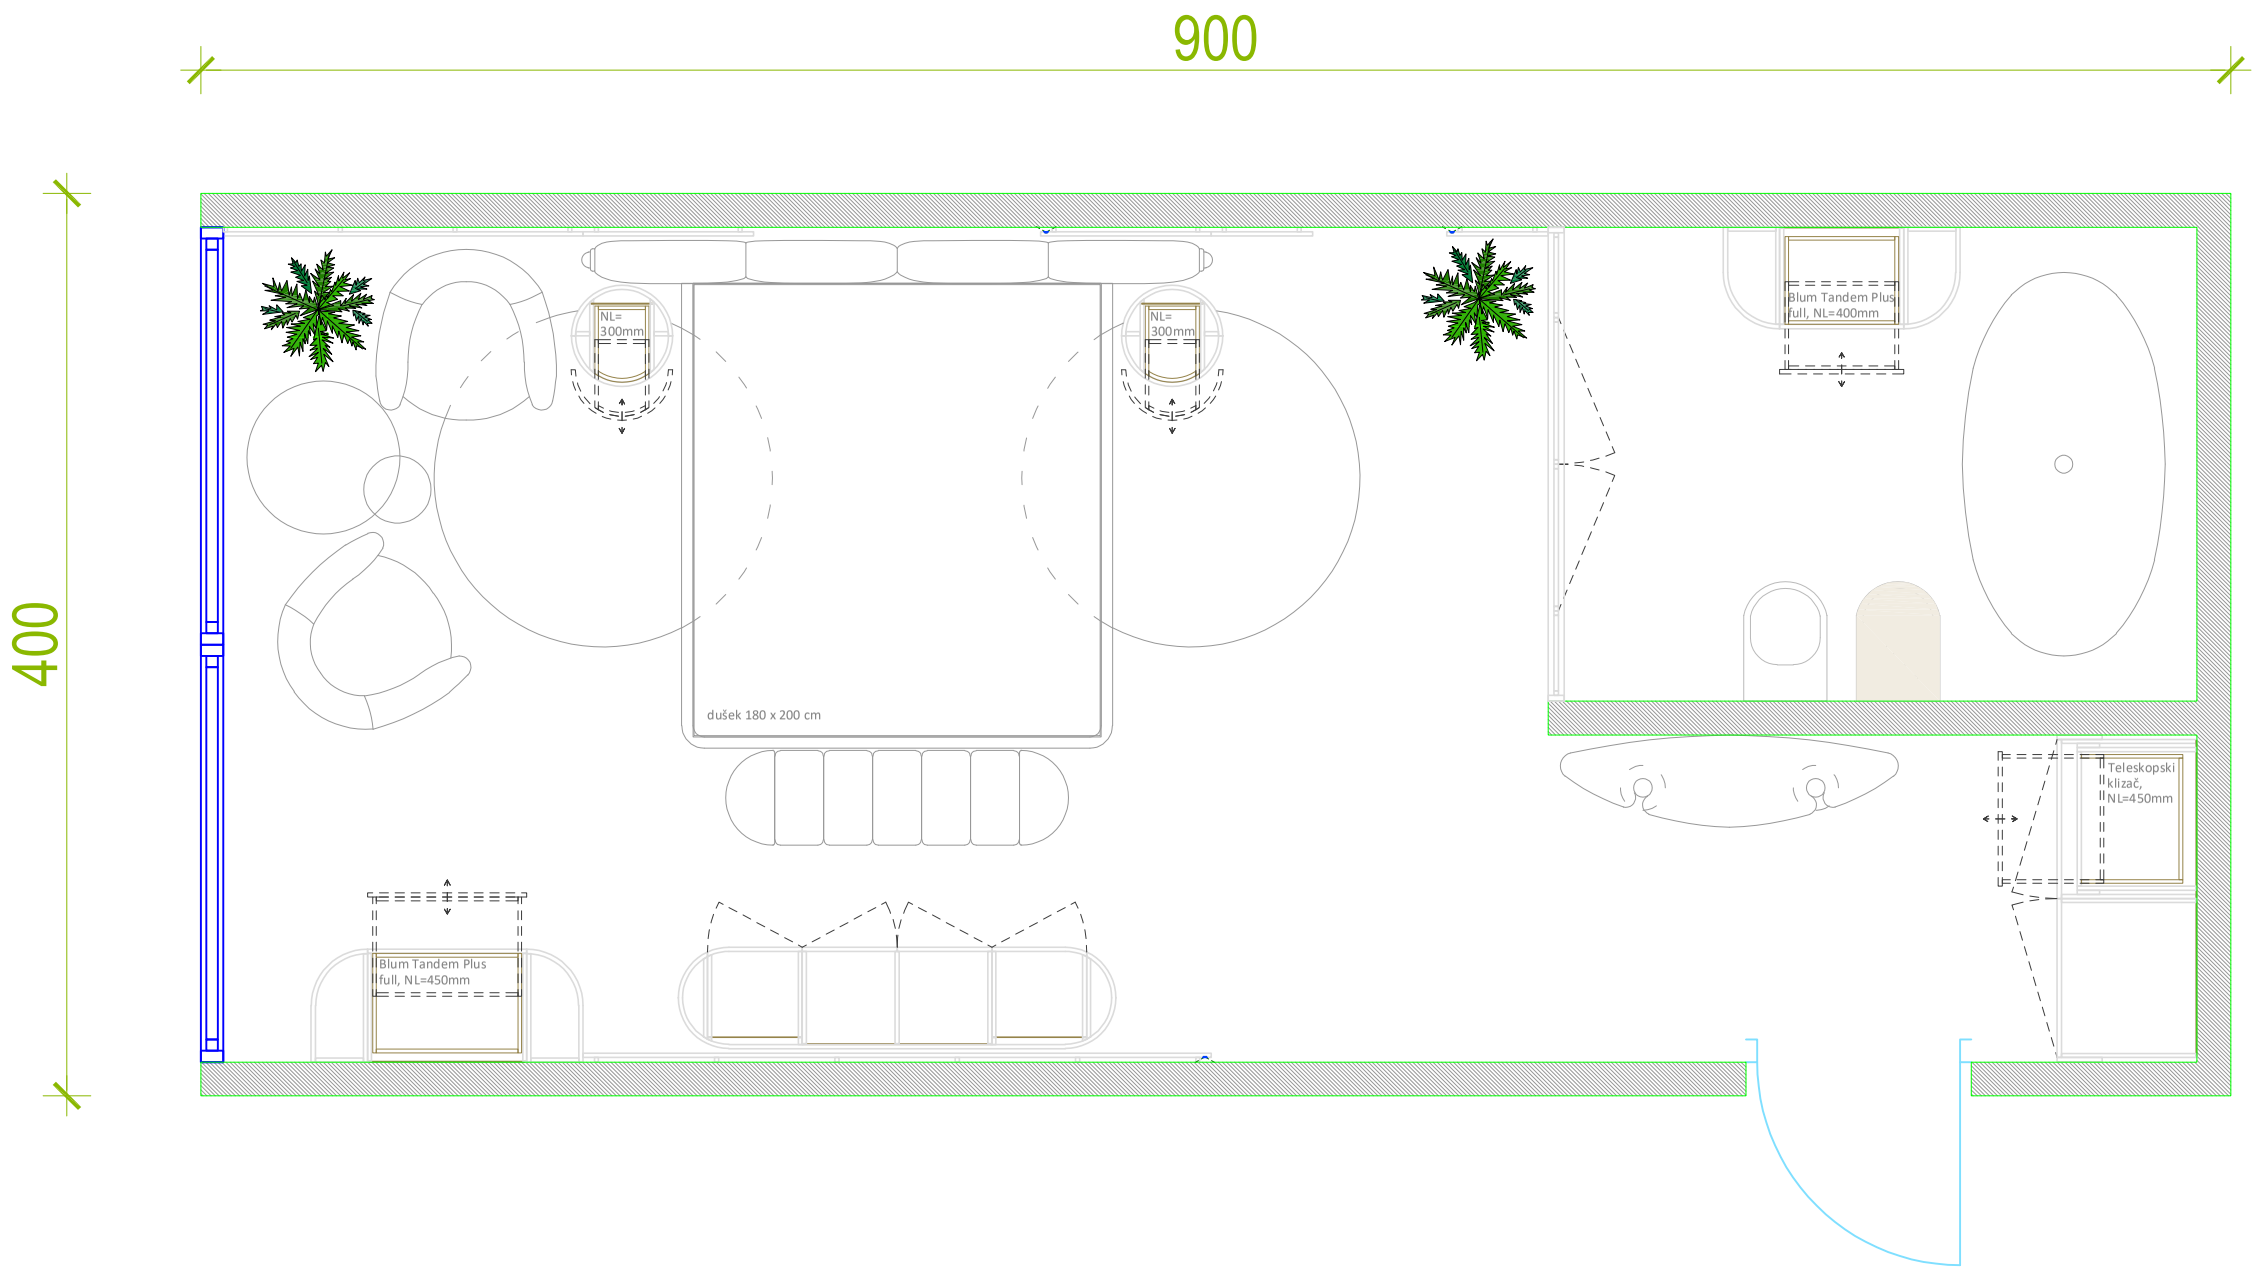

ADRESS	SIGN	DATE

MODULEFORM

HOTEL_ROOM

PROJECT	PLAN	DISCIPLIN

DRAWING APPROVED

CONSTRUCTOR	PROJECT MANAGER	RESPONSIBLE
	PROJECT NUMBER	
SCALE	DRAWING NUMBER	REV

XREF

STOCK

DATE