


Layout

920

440

350

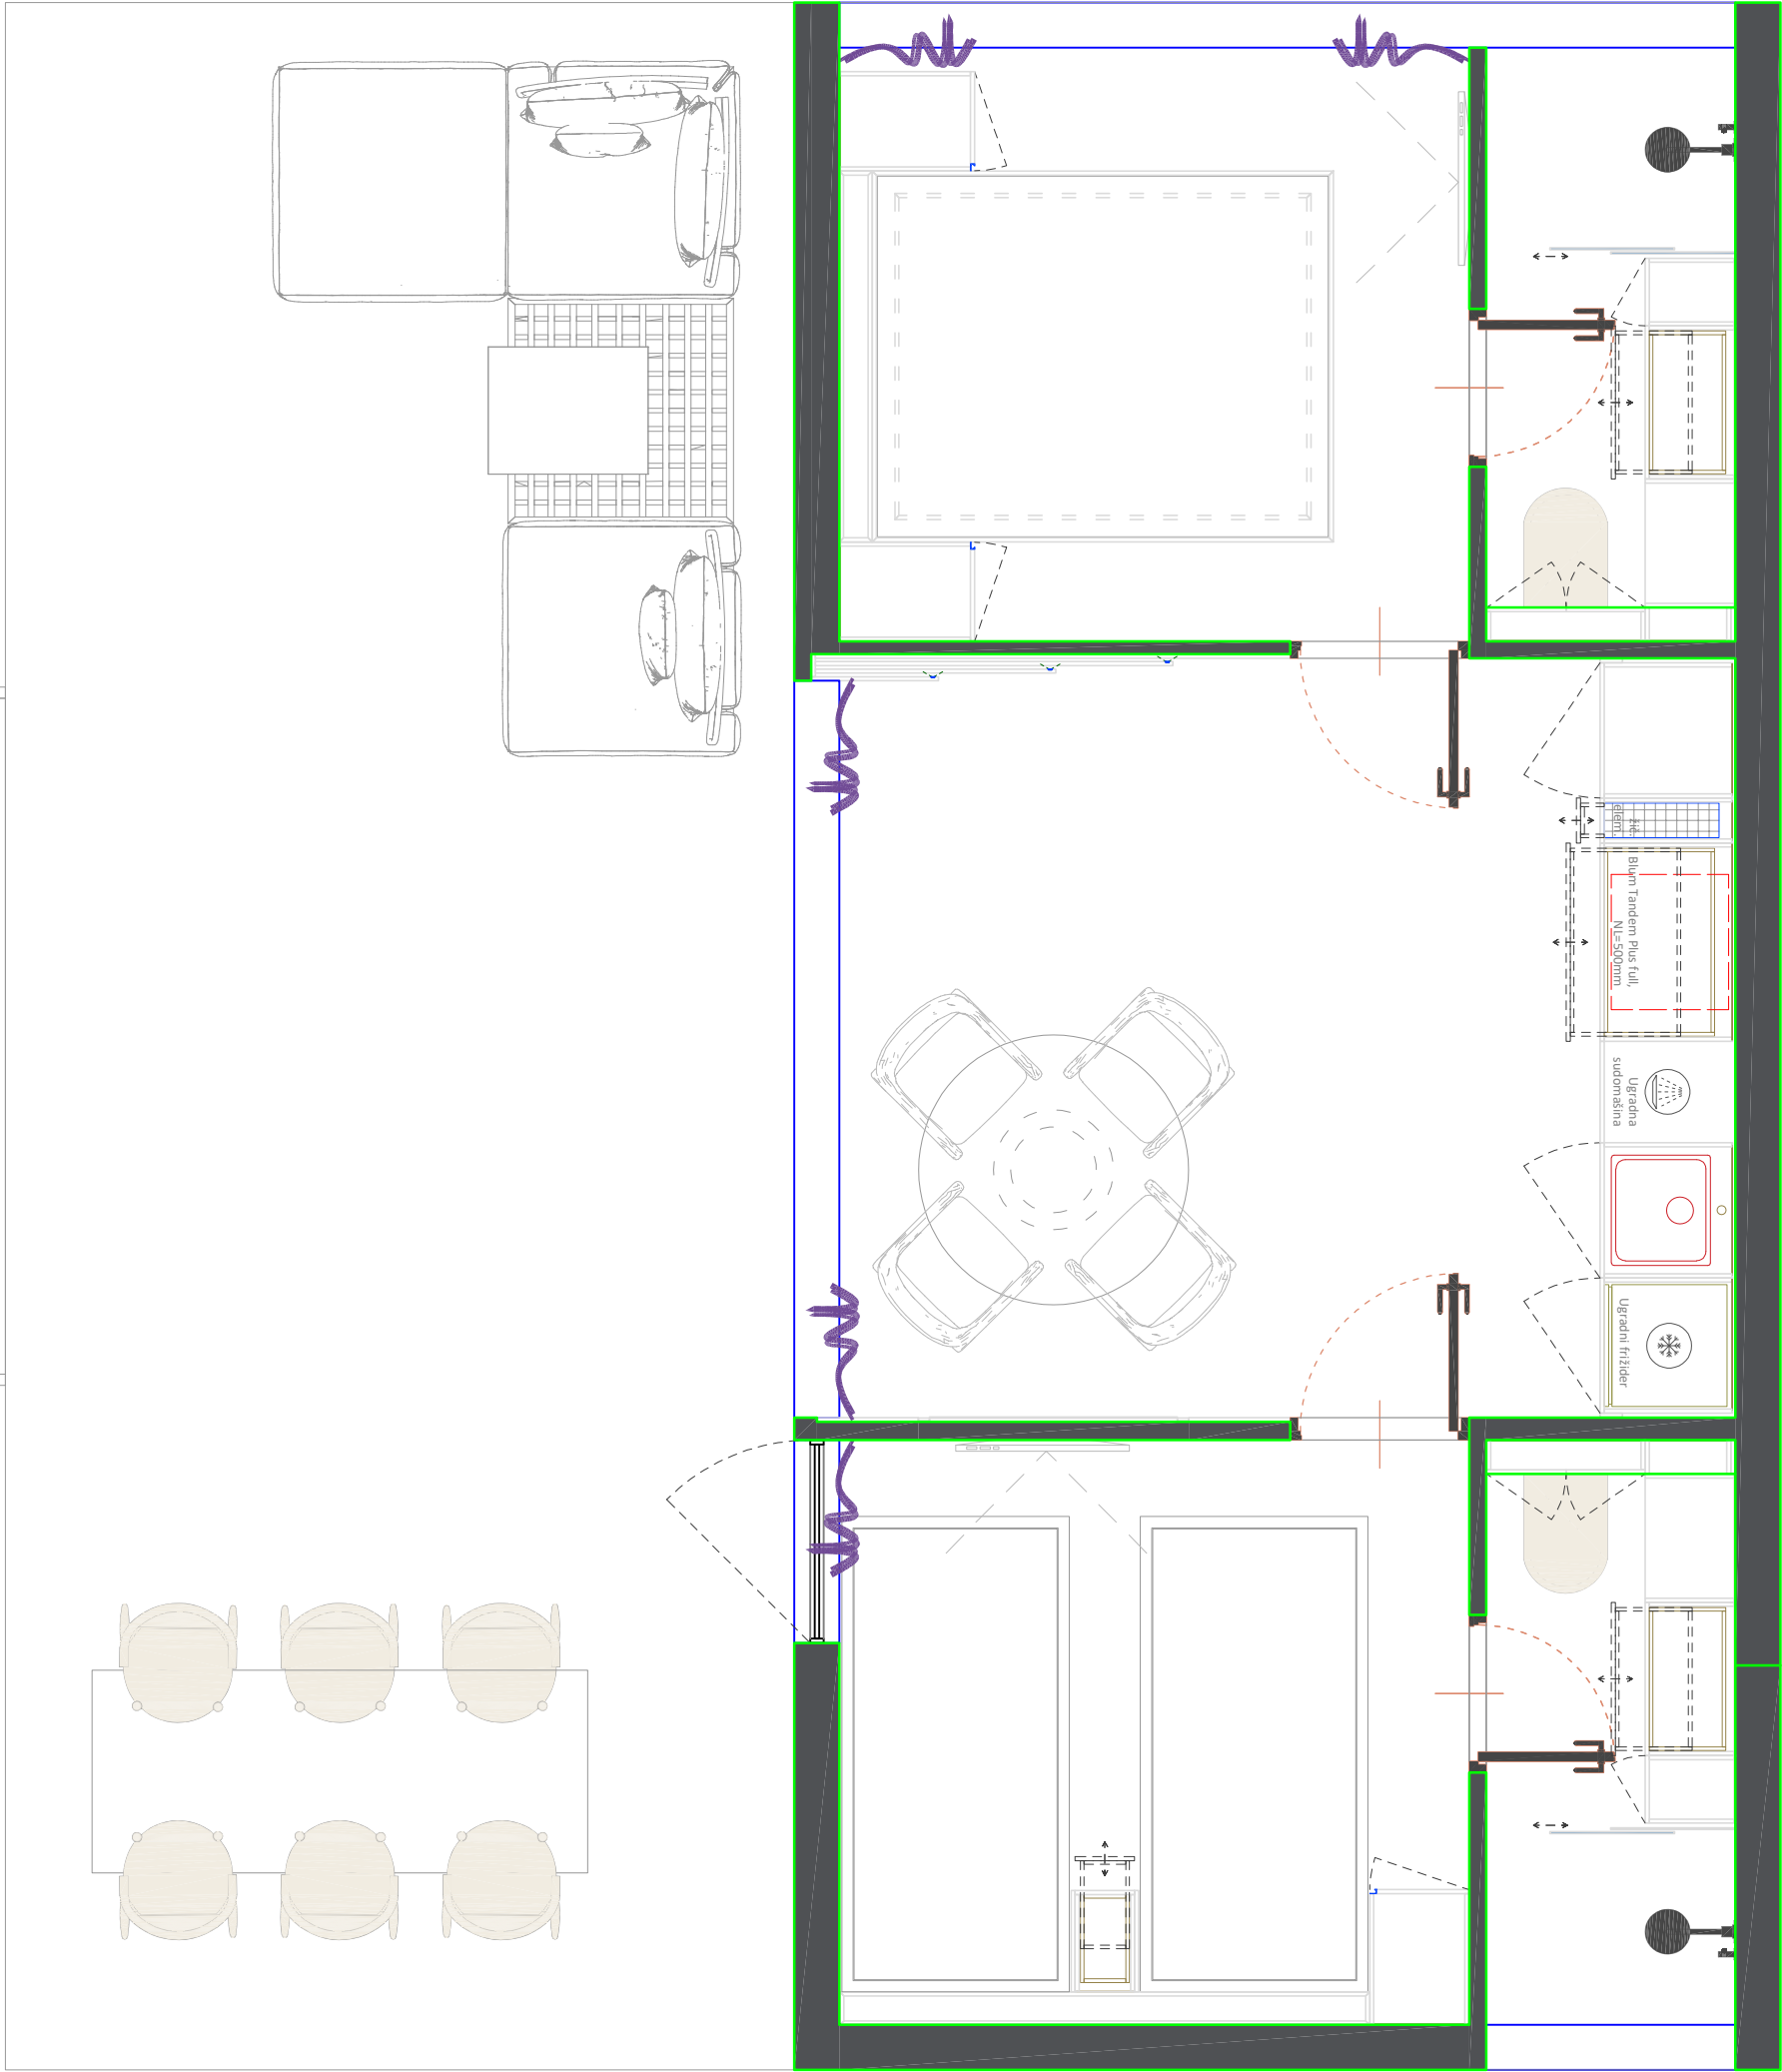

ADDRESS	SKN	DATE
---------	-----	------

MODULEFORM1

ROSÉ

PROJECT	PLAN	DESCRIPTION
---------	------	-------------

DRAWING APPROVED

CONTRACTOR	PROJECT MANAGER	RESPONSIBLE
SCALE	DRAWING NUMBER	REV

DATE